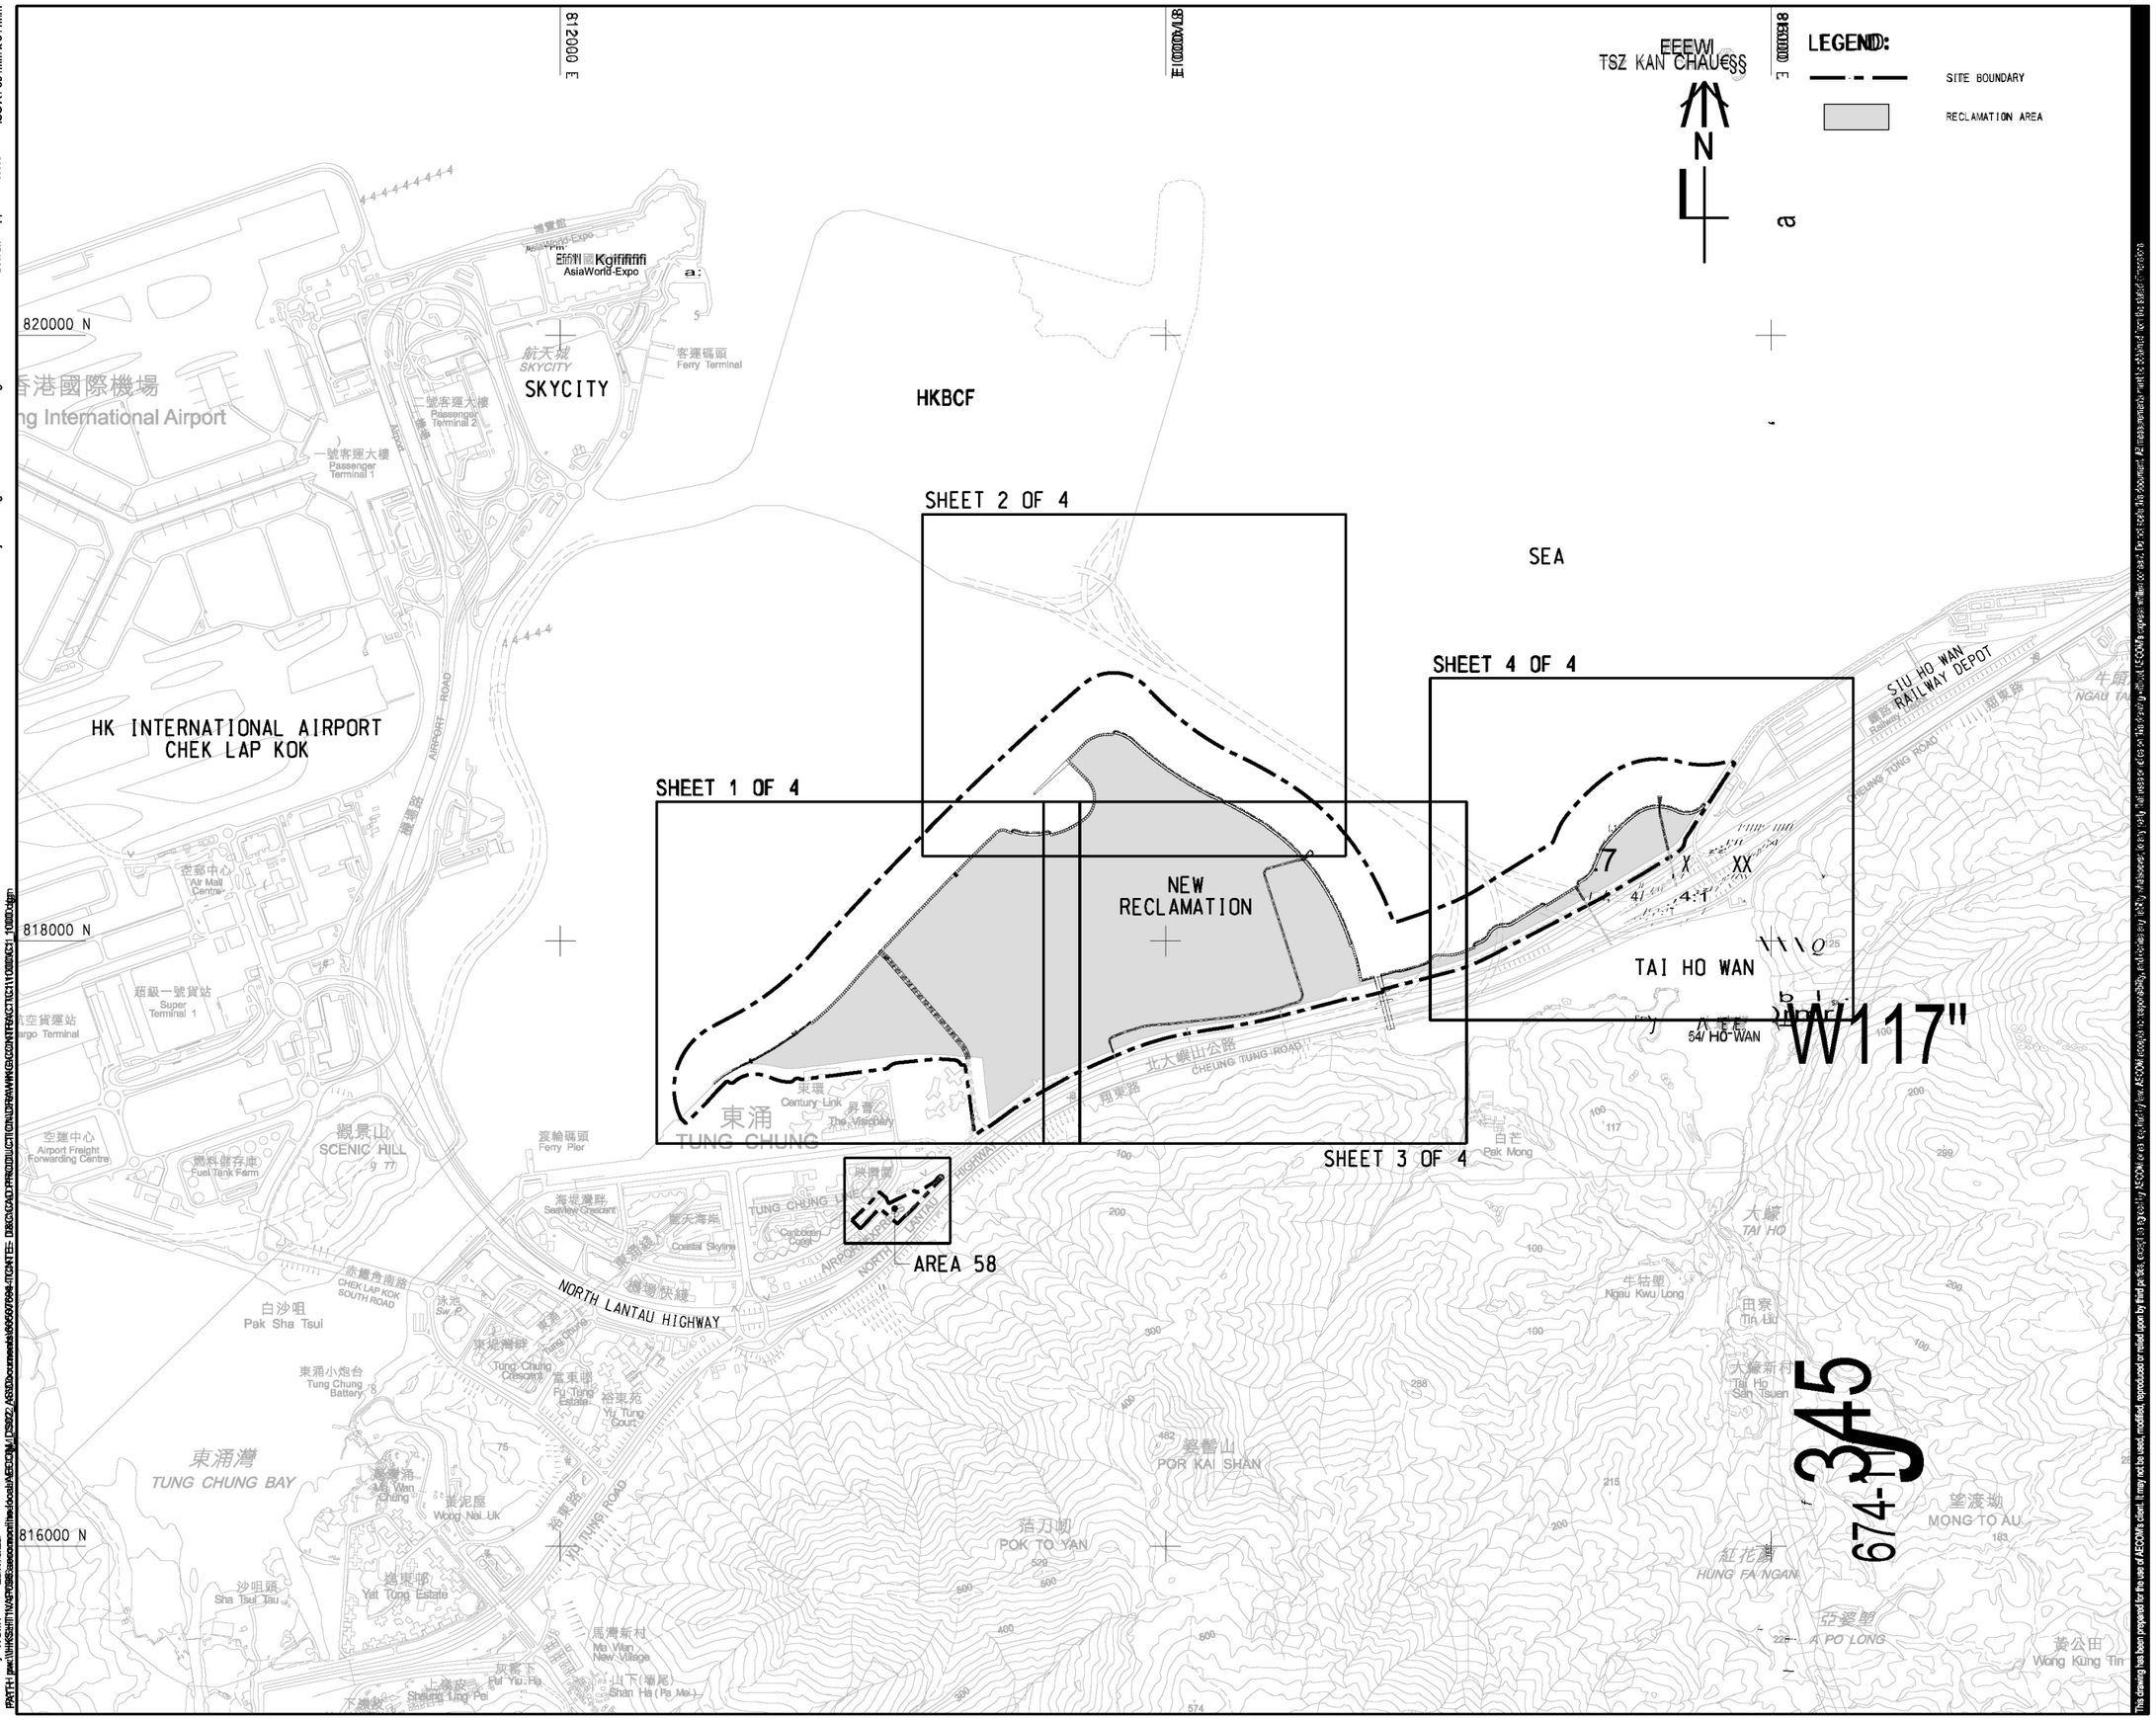

AECOM

PROJECT

TUNG CHUNG NEW TOWN EXTENSION (EAST) - DESIGN AND CONSTRUCTION

CLIENT

CEDD 土木工程拓展署 Civil Engineering and Development Department

CONSULTANT

AECOM Asia Company Ltd.
www.aecom.com

SUB-CONSULTANTS

ISSUE/REVISION

-	JUN. 17	TENDER DRAWING	SWKM
I/R	DATE	DESCRIPTION	CHK.

STATUS

SCALE: A1 1 : 10000

DIMENSION UNIT: METRES

KEY PLAN

PROJECT NO.: 60507694

CONTRACT NO.:

SHEET TITLE

GENERAL LAYOUT OF CONTRACT NO. NL/2017/03

SHEET NUMBER

60507694/Z47/FIGURE 1.1

This drawing has been prepared for the use of AECOM's client. It may not be used, modified, reproduced or relied upon by third parties, except as agreed by AECOM or as required by law. AECOM accepts no responsibility, and denies any liability whatsoever, to any party that uses or relies on this drawing without AECOM's express written consent. Do not scale this document. All measurements must be obtained from the stated dimensions.

Project Management Initials: Designer: JKWT Checked: SWKM Approved: HYN ISO A1 594mm x 841mm

Plot File by: WUMT